

GENERAL NOTES

WORK TO BE DONE BY THIS CONTRACT IS SHOWN BY HEAVY LINES AND IDENTIFIED BY NOTES ON THE CONTRACT DWGS.

DIMENSIONS, LOCATIONS AND CONDITIONS SHOWN ARE APPROXIMATE AND SHALL BE FIELD VERIFIED BY THE CONTRACTOR PRIOR TO STARTING WORK.

ALL WORK REQUIRED IN OTHER OCCUPIED TENANT AREAS AFFECTED BY THIS CONTRACT SHALL BE PERFORMED ON OTHER THAN NORMAL WORKING HOURS OR AS DIRECTED BY THE ENGINEER.

THE CONTRACTOR SHALL NOTIFY THE ENGINEER 48 HOURS IN ADVANCE WHEN SHUT DOWN OF EXISTING SYSTEMS BECOMES NECESSARY. SHUT DOWN TIME SHALL BE KEPT TO A MINIMUM.

MOTORIZED DAMPER AND THERMOSTAT

THE FOLLOWING MODEL NO.'S ARE AS MANUFACTURED BY HONEYWELL AND AN APPROVED EQUAL WILL BE ACCEPTED:

THE DAMPER MOTOR WITH POTENTIOMETER SHALL BE MODEL NO. M91041019. THERMOSTAT SHALL BE MODEL NO. T92101019 AND DAMPER SHALL BE MODEL NO. D64101019.

UPON A RISE IN ROOM TEMPERATURE ABOVE SET TEMPERATURE 78°F THE THERMOSTAT SHALL ACTIVATE THE DAMPER MOTOR TO A FULLY OPEN POSITION AND ON A DROP OF TEMPERATURE THE DAMPER MOTOR SHALL MODULATE THE DAMPER TOWARD A 20% OPEN POSITION.


MATERIALS AVAILABLE FOR PURCHASE FROM THE AUTHORITY

THE CONTRACTOR SHALL PURCHASE THE FOLLOWING MATERIALS FROM THE AUTHORITY AS REQUIRED FOR THE INSTALLTION.

- LIGHT FIXTURE AIR POUCHES
- ROUND FLEXIBLE DUCT FOR AIR CONNECTION TO POUCH
- INDUSTRIAL UNITS - COVERS & GRILLES


MATERIALS TO BE RETURNED TO THE AUTHORITY

- The Contractor shall deliver all excess materials as shown below to a designated area in the W.T.C. complex as directed by the Engineer.
 - Light fixture air pouches
 - Round flexible duct for air connection to pouch

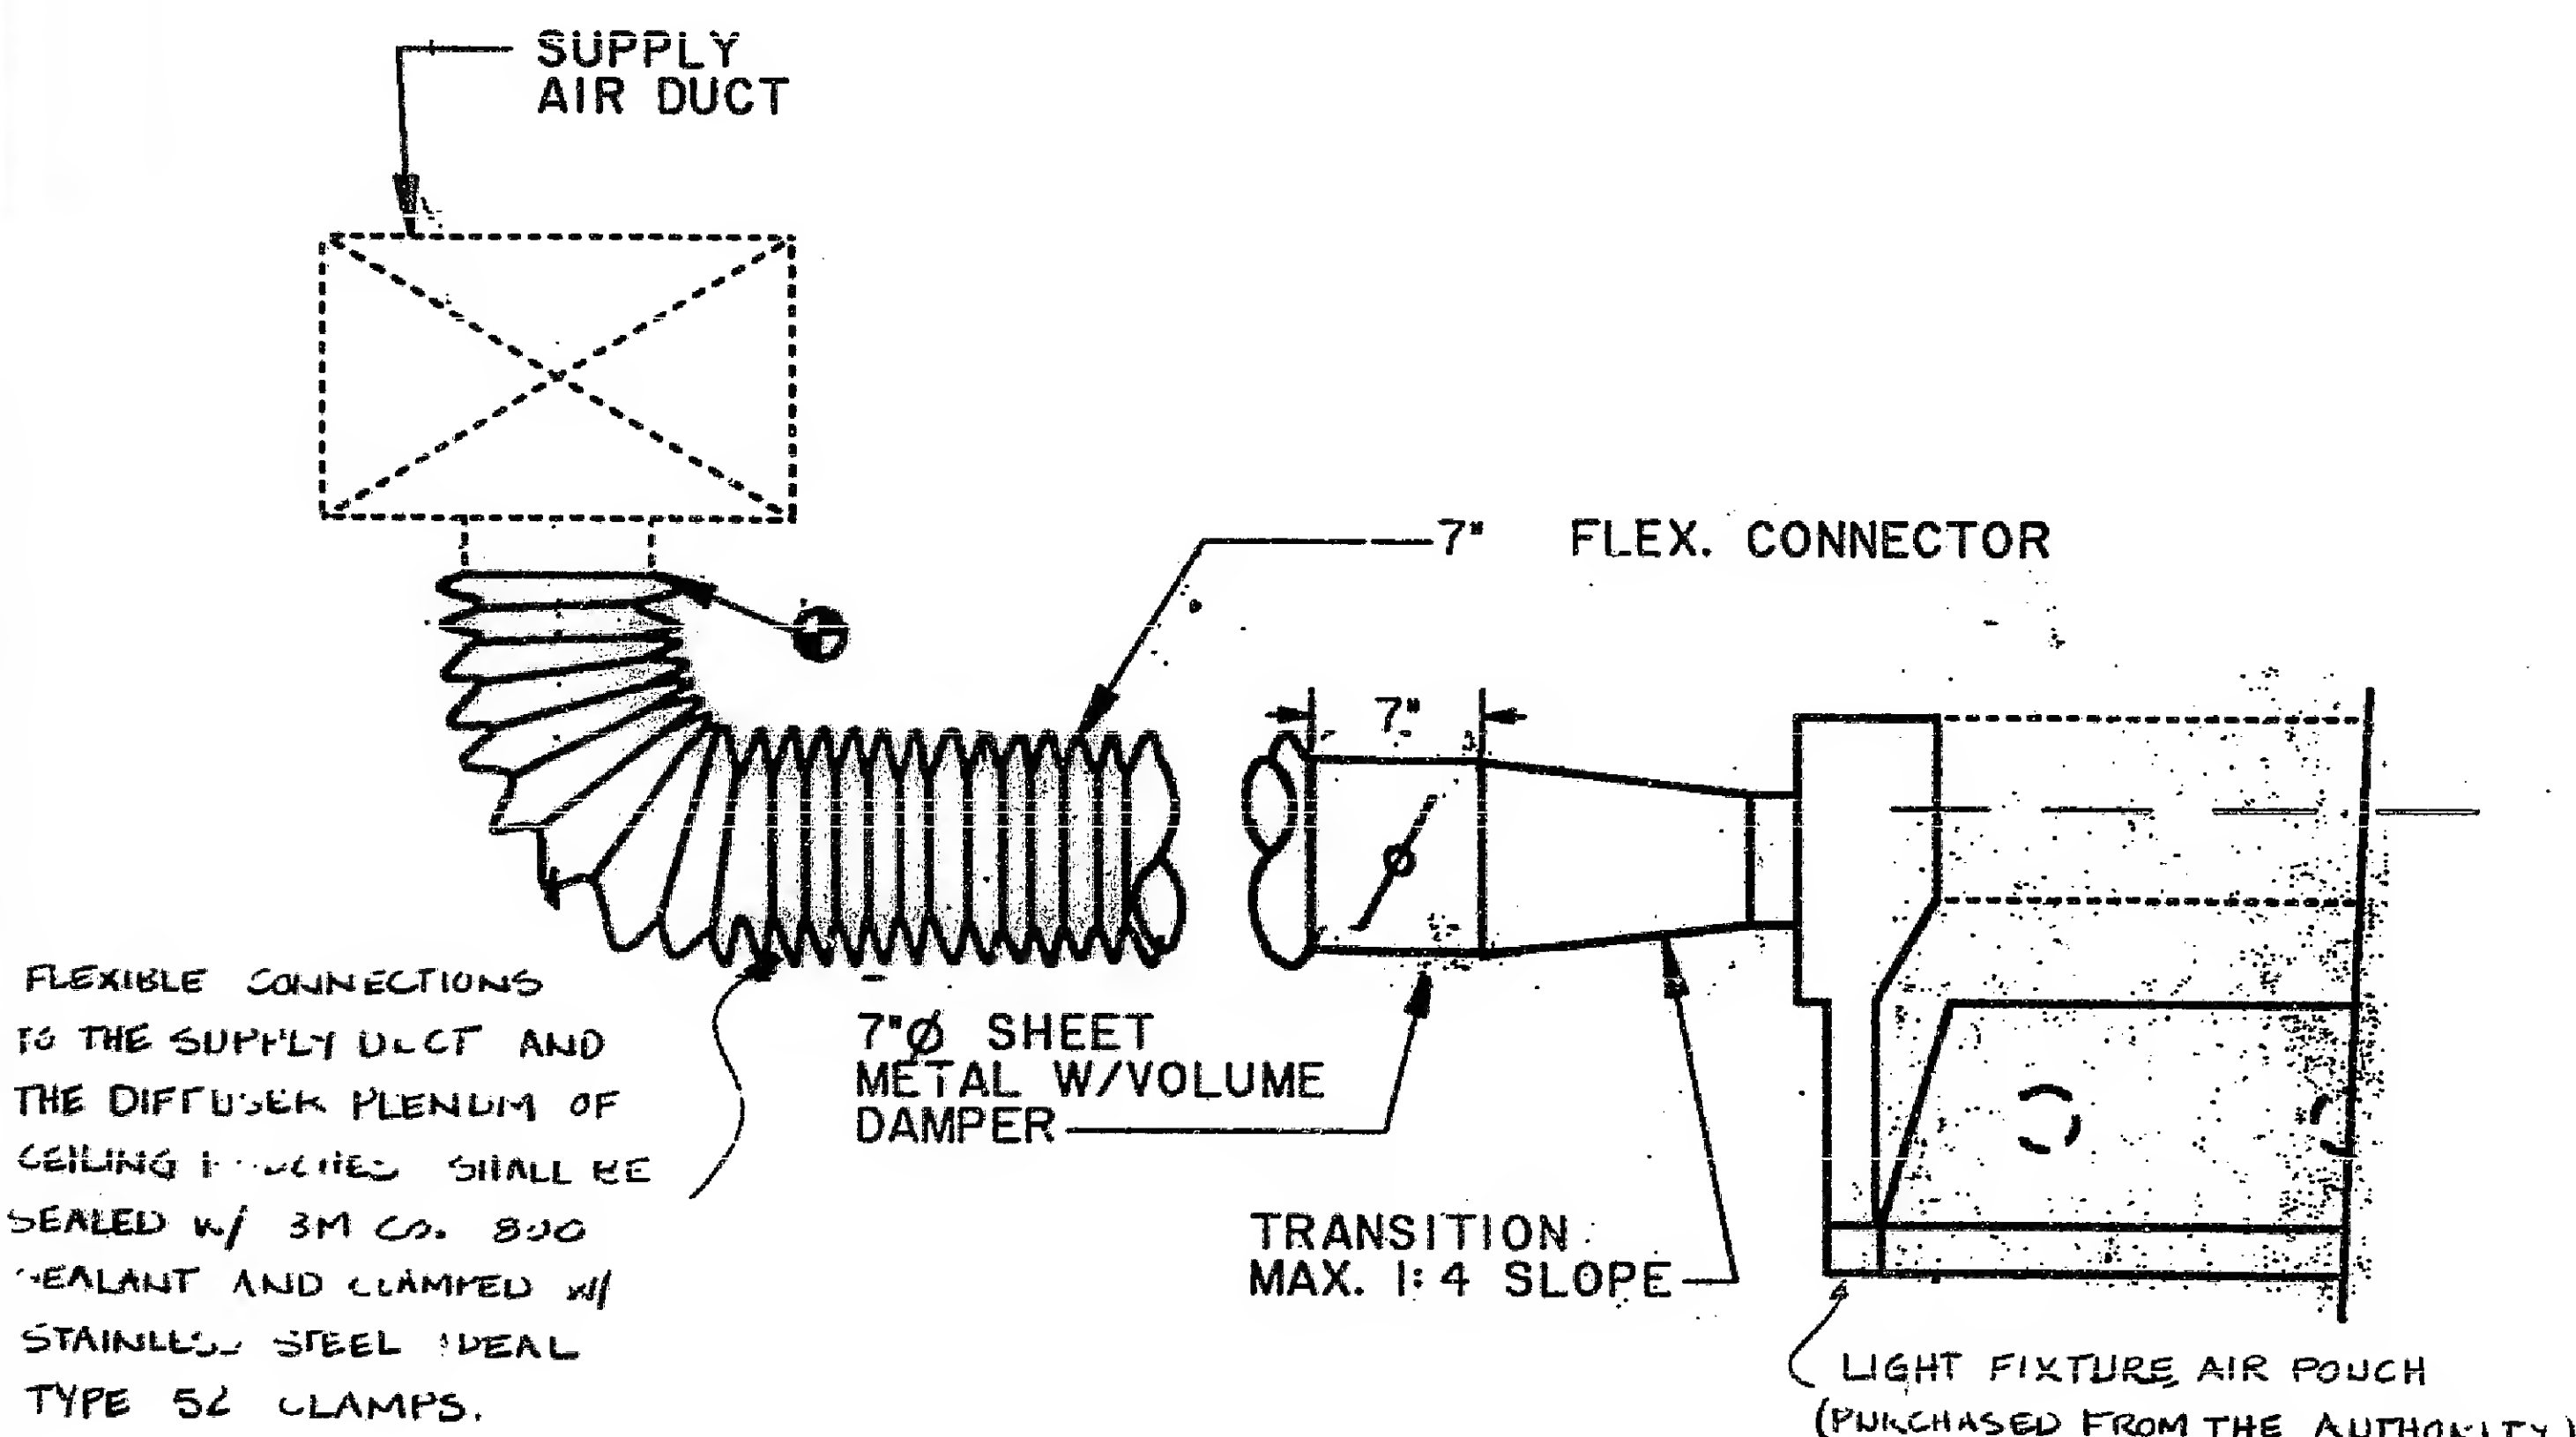

LIGHT TROFFER DIFFUSER CONNECTION

NTS

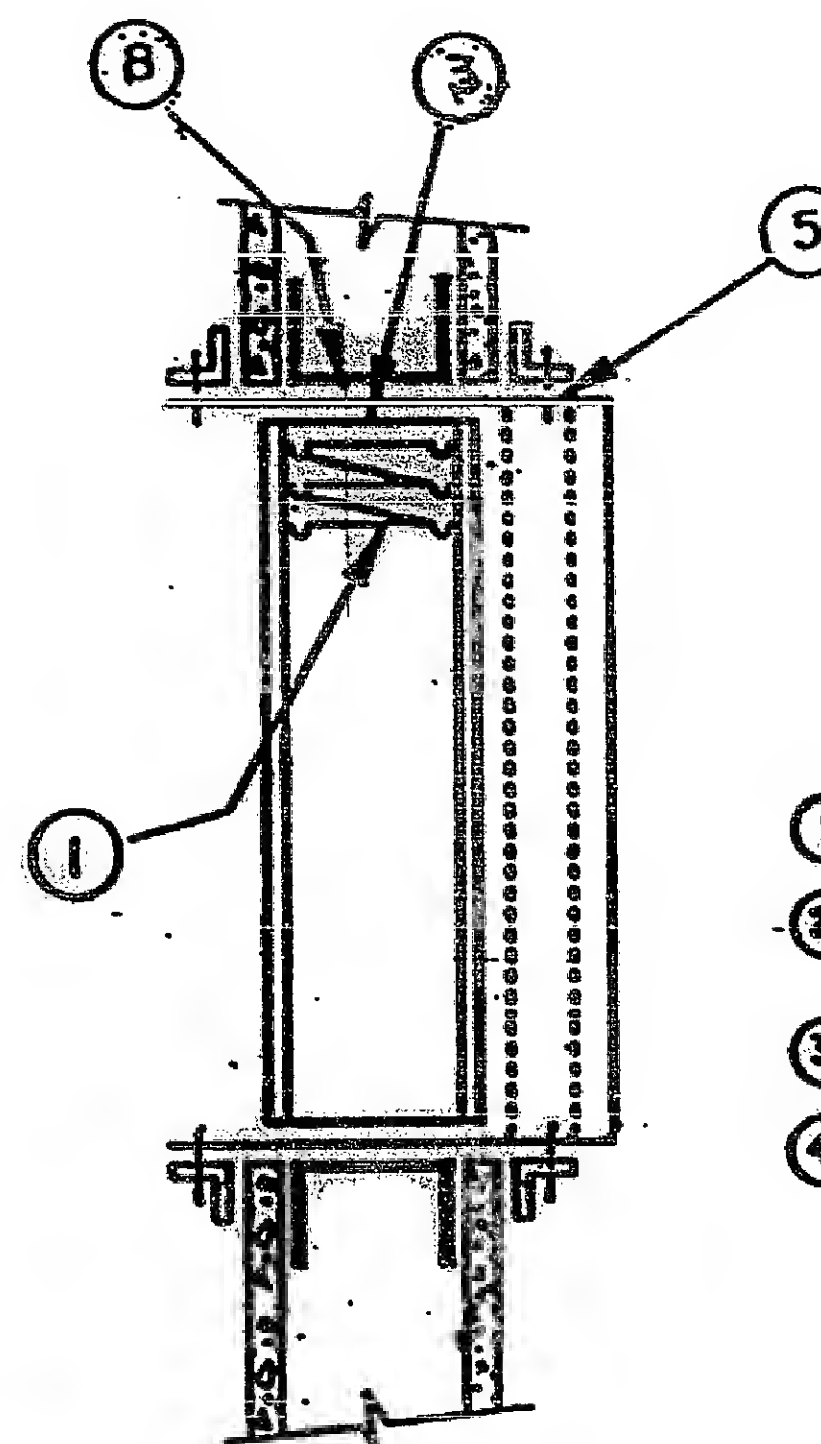


**FIRE DAMPER DETAIL
TRANSFER DUCT**

NTS

FIRE DAMPER LEGEND

- | | |
|--------------------------|-------------------------------------|
| ① FIRE DAMPER | ⑤ RETAINING ANGLE |
| ② DUCT COLLAR CONNECTION | ⑥ ACCESS DOOR 6X10 |
| ③ SLEEVE | ⑦ SUPPORT |
| ④ TAP | ⑧ STEEL STUD FRAMED OPENING IN WALL |

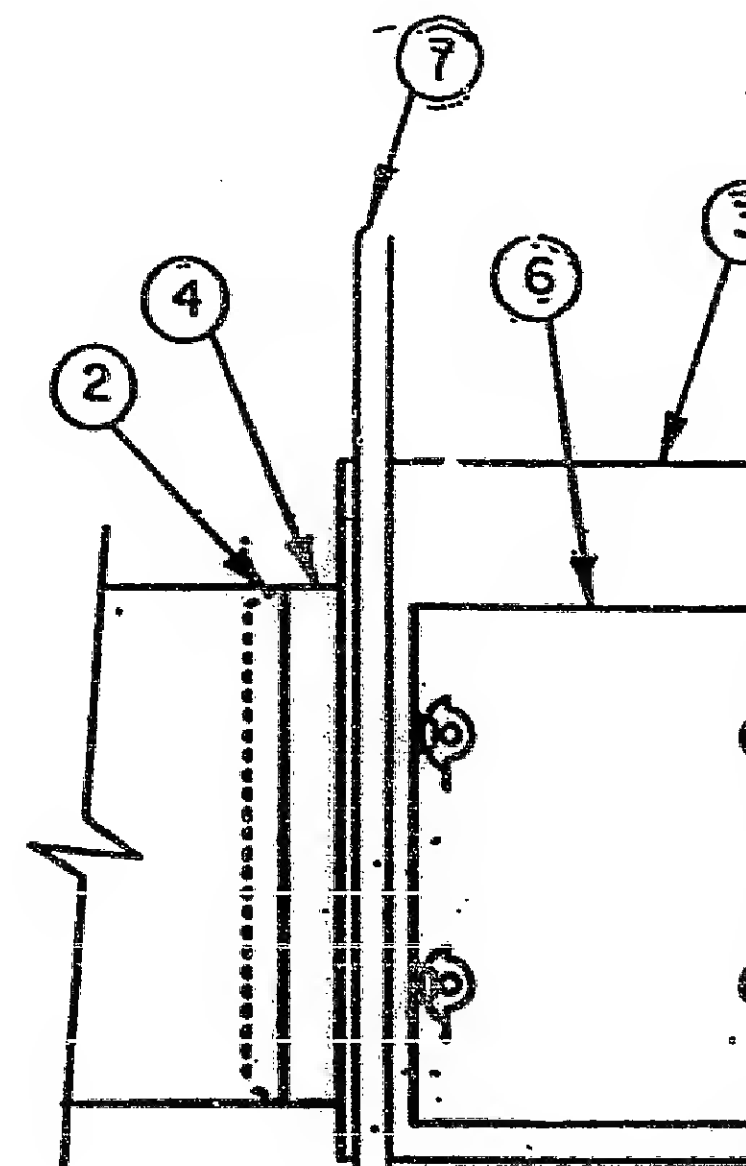

FIRE DAMPER

NTS